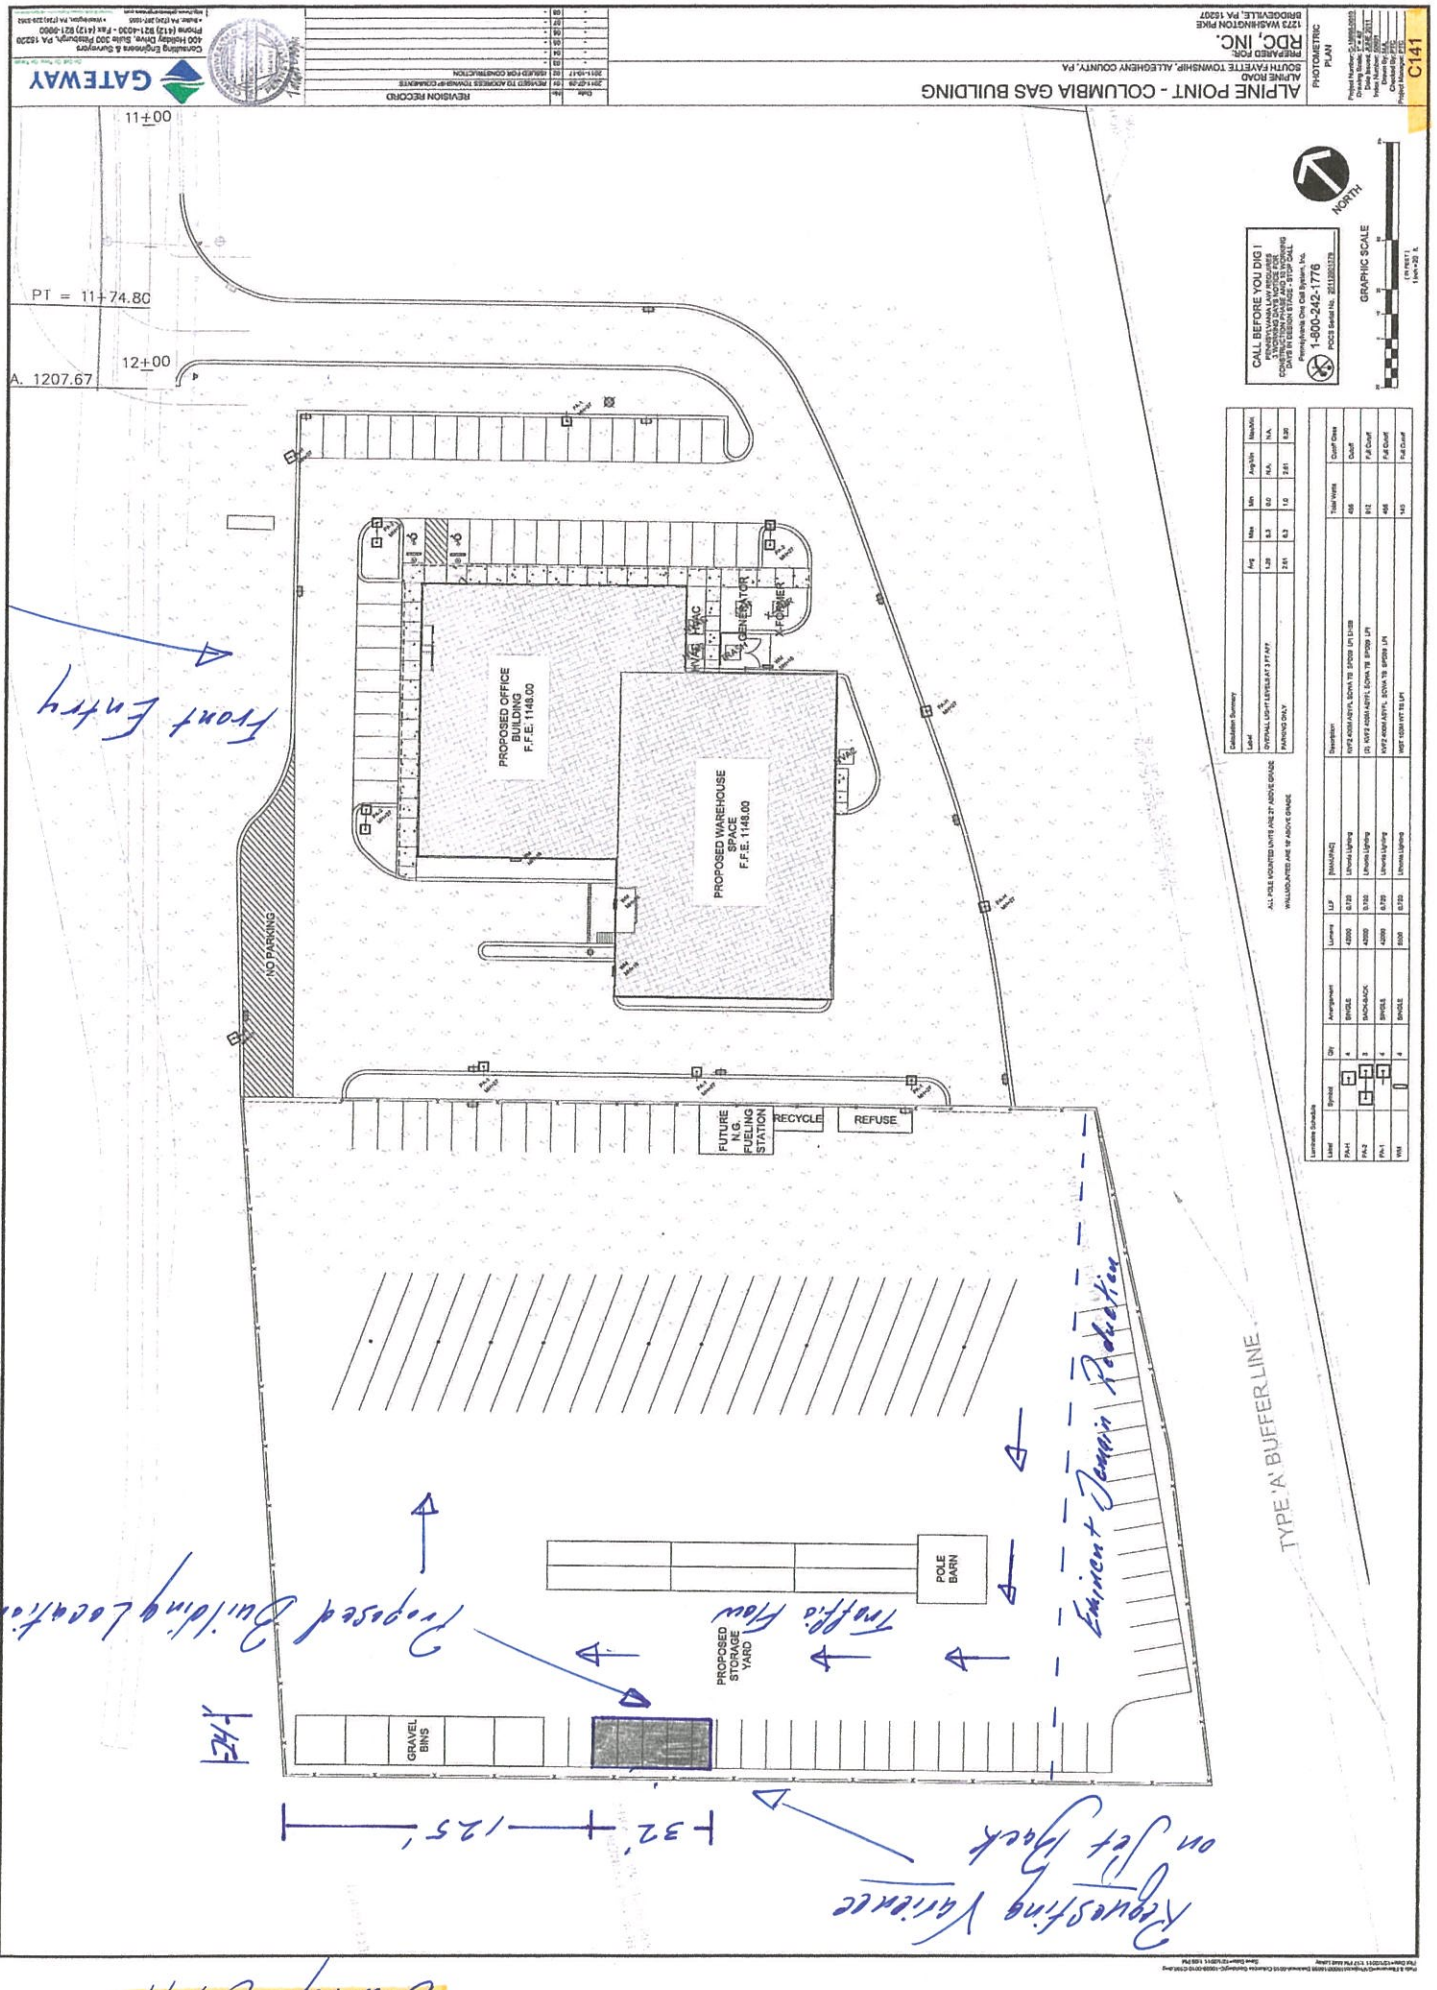
ALPINE POINT - COLUMBIA GAS BUILDING
ALPINE ROAD
SOUTH FAYETTE TOWNSHIP, ALLEGHENY COUNTY, PA
PREPARED FOR:
RDC, INC.
1273 WASHINGTON PIKE
BRIDGEVILLE, PA 15207
PHOTOMETRIC PLAN
C141
GATEWAY
REVISION RECORD
ISSUED FOR CONDITIONAL USE
ISSUED TO ADDRESS TOWNSHIP COMMENTS
REVISED PER COMMENTS
CALL BEFORE YOU DIG!
1-800-242-1776
GRAPHIC SCALE
NORTH
PT = 11+74.80
A. 1207.67
11+00
12+00
PROPOSED OFFICE BUILDING F.F.E. 1148.00
PROPOSED WAREHOUSE SPACE F.F.E. 1148.00
HVAC
GENERATOR
TRANSFORMER
NO PARKING
FUTURE N.G. FUELING STATION
RECYCLE
REFUSE
POLE BARN
PROPOSED STORAGE YARD
GRAVEL BINS
TYPE 'A' BUFFER LINE
Front Entry
Proposed Building Location
Traffic Flow
Existing Pedestrian
Relocate
Requesting Variance on Left Side
132' + 125'
Drawing C141
Calculation Summary
Luminaire Schedule
ALL POLE MOUNTED LIGHTS ARE 27' ABOVE GRADE
WALL MOUNTS ARE 9' ABOVE GRADE